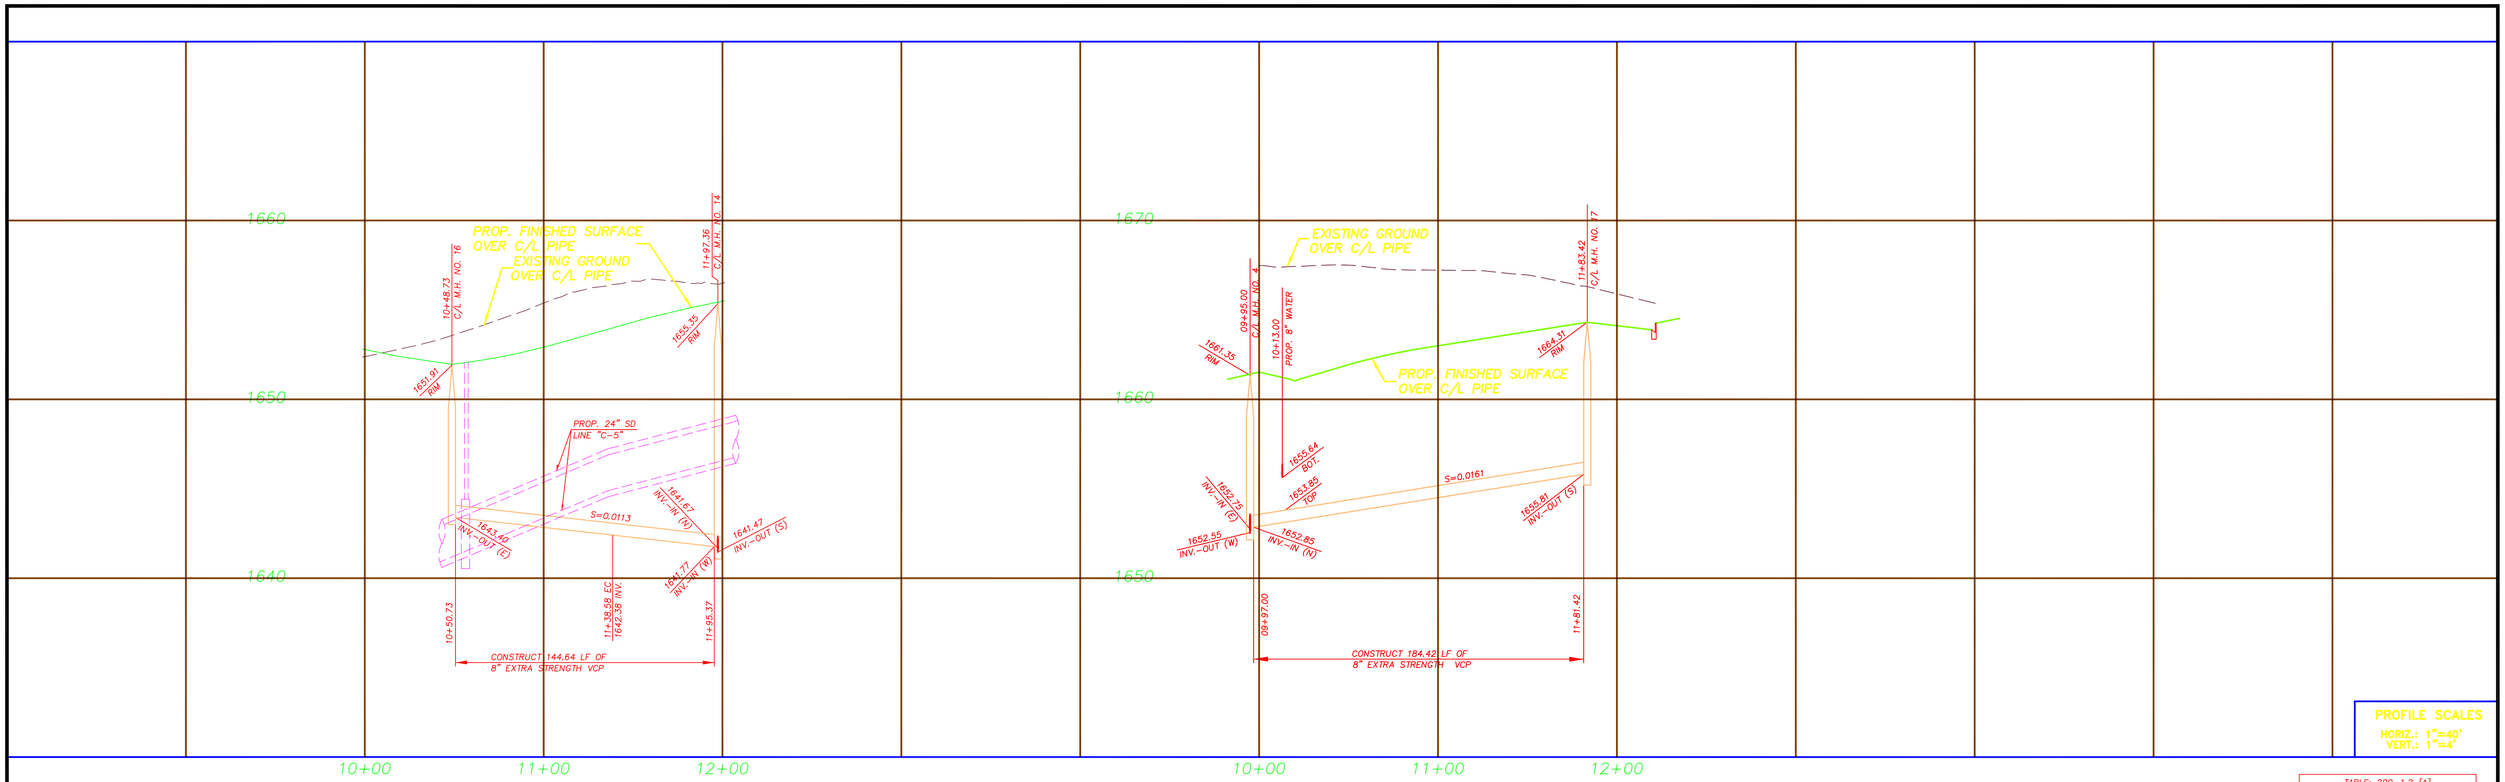

PROFILE SCALES
HORIZ.: 1"=40'
VERT.: 1"=4'

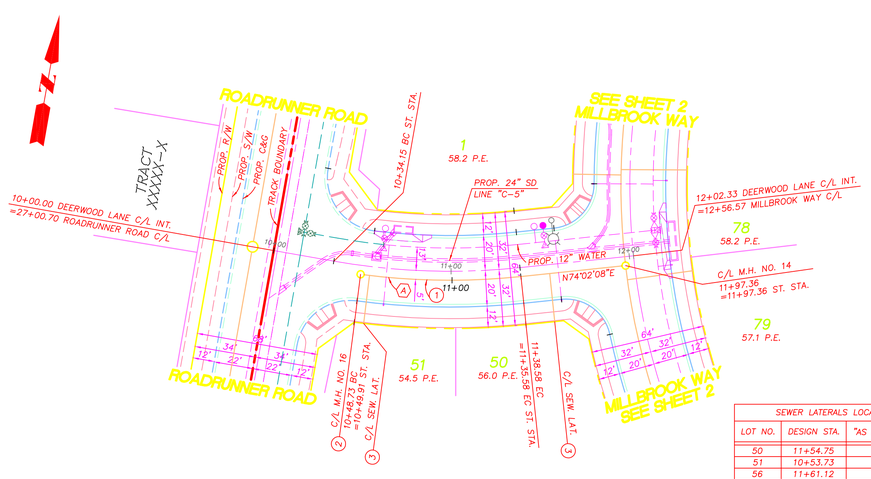

DEERWOOD LANE

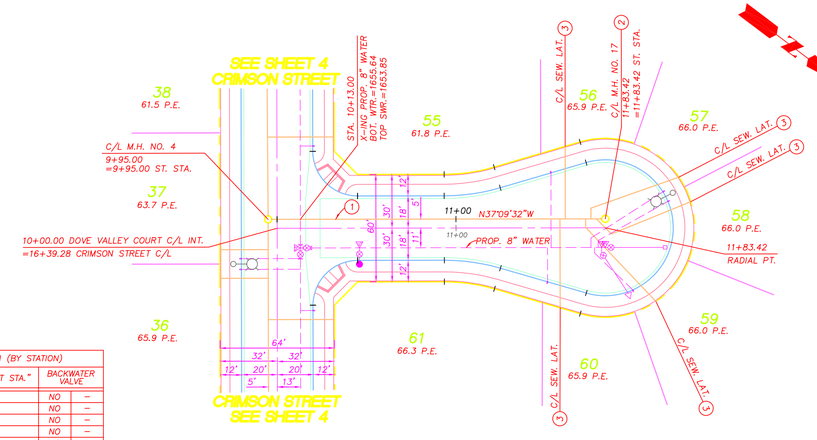

SEWER LATERALS LOCATION (BY STATION)				
LOT NO.	DESIGN STA.	"AS BUILT STA."	BACKWATER VALVE	
50	11+54.75	–	NO	–
51	10+53.73	–	NO	–
56	11+61.12	–	NO	–
57	11+75.42	–	NO	–
58	11+78.42	–	NO	–
59	11+72.42	–	NO	–
60	11+58.12	–	NO	–

DOVE VALLEY COURT

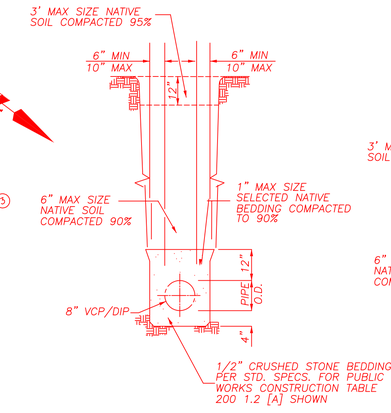

TYPICAL BEDDING FOR 8" VCP/DIP 10' OR DEEPER
N.T.S.

TABLE: 200-1.2 [A]	
SIEVE SIZE	PERCENTAGE PASSING SIEVES
1 1/2"	–
1"	–
3/4"	100
1/2"	90–100
3/8"	20–60
NO. 4	0–15
NO. 8	0–5
ASTM C 131 TEST GRADING	B

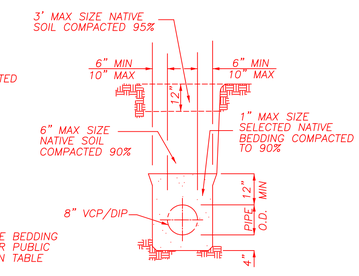

TYPICAL BEDDING FOR 8" VCP/DIP LESS THAN 10' DEEP
N.T.S.

CONSTRUCTION NOTES

1. CONSTRUCT 8" EXTRA STRENGTH VCP SEWER LINE, BEDDING PER DETAIL ON SHEET 6.
2. CONSTRUCT 48" DIA. ECCENTRIC MANHOLE PER CITY OF FONTANA STD. NO.112.
3. CONSTRUCT 4" SEWER LATERAL AND HOUSE CLEANOUT PER CITY OF FONTANA STD. NO.125 AND NO.125B, IN LANDSCAPE AREAS.

CURVE DATA

	DELTA/BEARING	RADIUS	LEN./DIST.	TANGENT
A	13°32'53"	380.00'	89.85'	45.14'

GRAPHIC SCALE
40 0 20 40 80
1" = 40'

BASIS OF BEARINGS:

LEGAL DESCRIPTION:

OWNER/DEVELOPER

SOIL ENGINEER

BENCH MARK:

DIGALERT
DIAL BEFORE YOU DIG
TWO WORKING DAYS BEFORE YOU DIG
TOLL FREE 1-800-227-2600
A PUBLIC SERVICE BY UNDERGROUND SERVICE ALERT

REV.	REVISION DESCRIPTION	DATE	ENGR.	CITY	DATE

SHOULD CONSTRUCTION OF THE REQUIRED IMPROVEMENTS NOT COMMENCE WITHIN TWO YEARS OF THE DATE OF APPROVAL SHOWN HEREON AND CARRIED FORTH IN A DILIGENT MANNER, THE CITY ENGINEER MAY REQUIRE REVISIONS TO THE PLANS TO BRING THEM INTO CONFORMANCE WITH CONDITIONS AND STANDARDS IN EFFECT.

SEAL–ENGINEER
REGISTERED PROFESSIONAL ENGINEER
NO. EXP.
CIVIL
STATE OF CALIFORNIA

COMPANY NAME, LOGO AND ADDRESS

PREPARED BY: R.C.E. NO. ____
EXP. DATE:
DATE:

CITY OF NAME

TRACT NO.

DRAWN BY: OS
DESIGNED BY: OS
CHECKED BY: PE

SEWER IMPROVEMENT PLANS
DEERWOOD LANE AND DOVE VALLEY COURT

SCALE: AS SHOWN ABOVE
DATE: AUGUST, 2004

APPROVED BY:
CITY ENGINEER R.C.E. DATE:

DRAWING NO.: 6 / 6